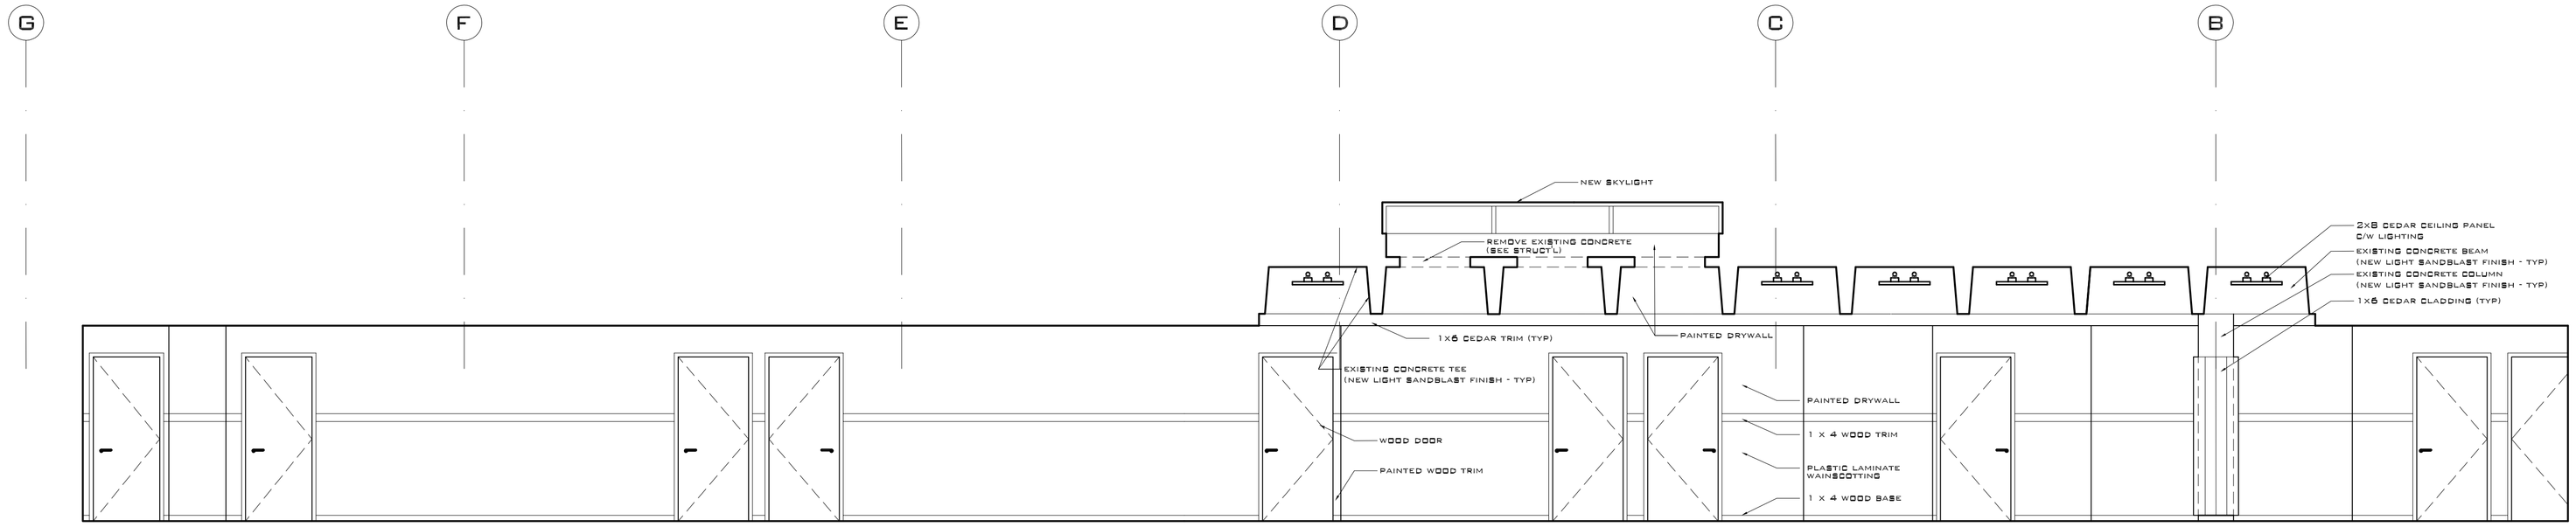

A INTERIOR ELEVATION - PROPOSED
1/4" = 1'-0"

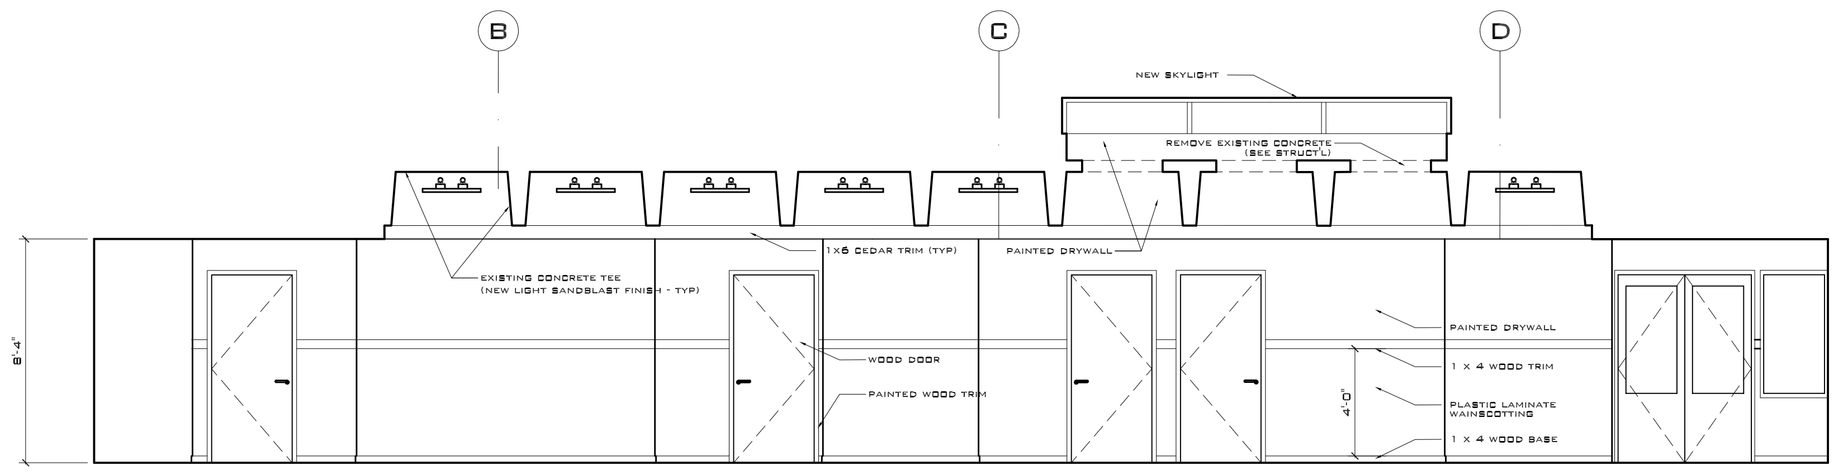

B INTERIOR ELEVATION - PROPOSED
1/4" = 1'-0"

C INTERIOR ELEVATION - PROPOSED
1/4" = 1'-0"

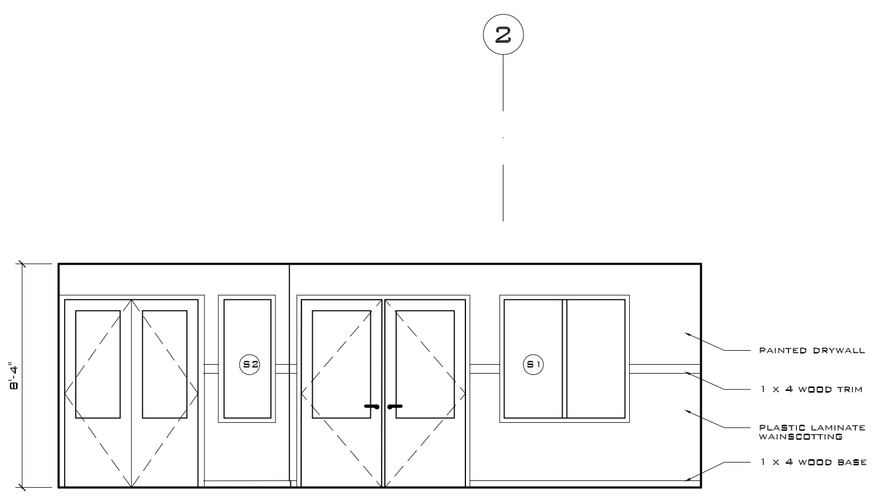

D INTERIOR ELEVATION - PROPOSED
1/4" = 1'-0"

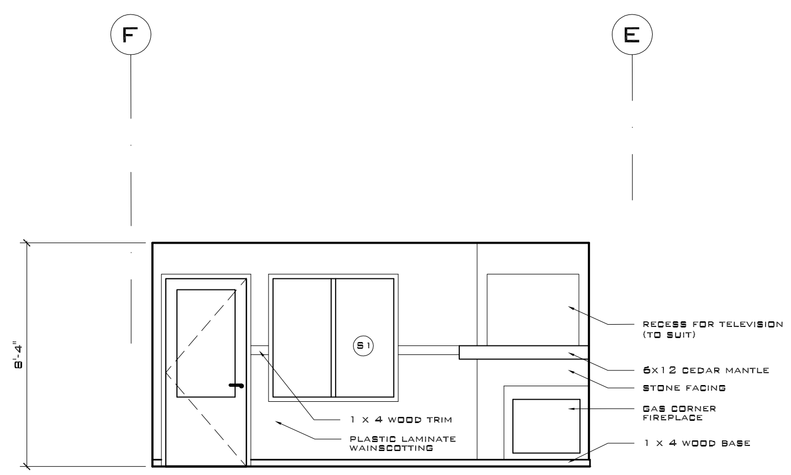

E INTERIOR ELEVATION - PROPOSED
1/4" = 1'-0"

COPYRIGHT RESERVED

This plan and design are, and shall at all times, remain the exclusive property of the architect and cannot be used or reproduced without written consent.
Written dimensions shall have precedence over scaled dimensions. Contractors shall verify and be responsible for all dimensions and conditions on the job. This office shall be informed of any variations from the dimensions and conditions shown on the drawing.
These drawings refer only to the project named below.

rev.	date	description	by
03	03MAR09	RE-ISSUE FOR TENDER	
02	02FEB09	TENDER	
01	25JULY08	BP	
00	25JUN08	PRICING	--

All dimensions must be verified by the contractor. This drawing is not to be used for construction purposes until countersigned.

date: signature

AMU: Architects

PETER WYATT SMITH MAIBC
MARNIE TAMAKI MAIBC

2268 WEST 37 AVENUE
VANCOUVER BC V6M 1P1

TEL 604 677 4929
FAX 604 677 7680
EMAIL AMU@TELUS.NET

designer: –	date: APRIL-2008
drawn by: DWS	scale: NOTED
checker: --	Project No. 0701
	Digital File No. –

Project Name

AMC TRANSITION HOUSING

2019 DUNDAS ST.
VANCOUVER, B. C.

Drawing Title

INTERIOR-ELEVATIONS

Drawing No	Revision No
A7.00	03