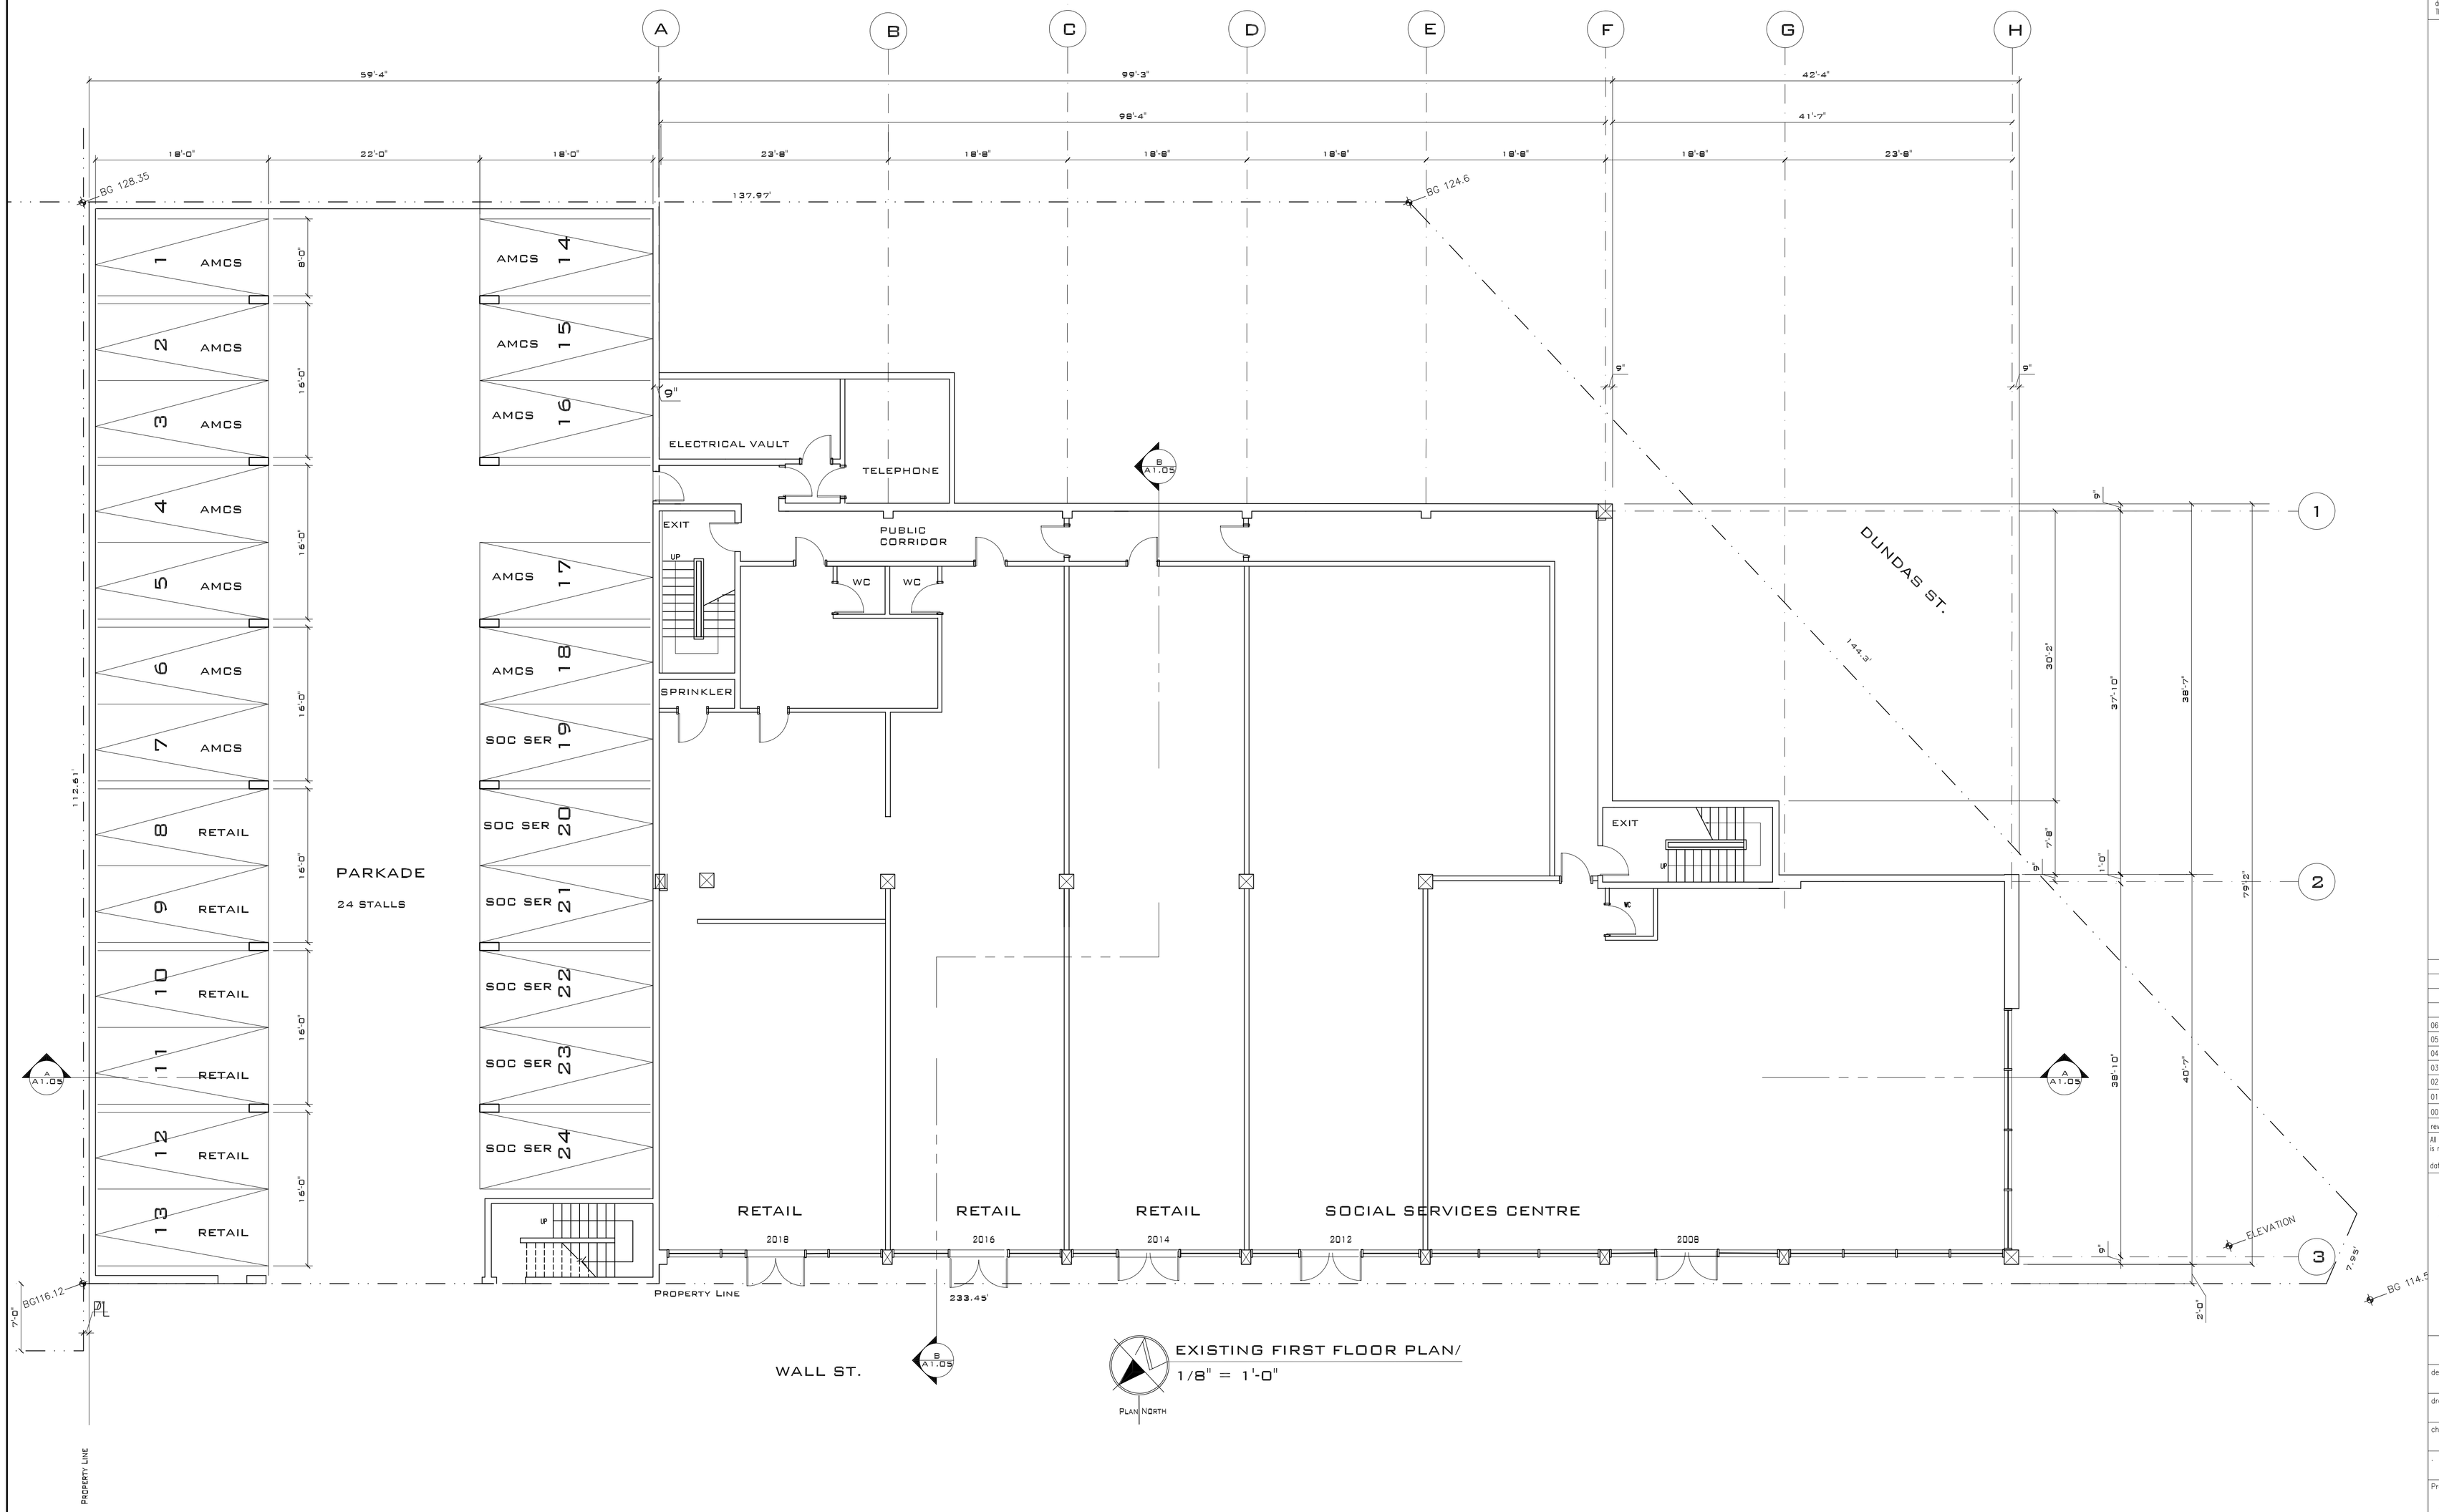

EXISTING FIRST FLOOR PLAN/
1/8" = 1'-0"

COPYRIGHT RESERVED

This plan and design are, and shall at all times, remain the exclusive property of the architect and cannot be used or reproduced without written consent.
Written dimensions shall have precedence over scaled dimensions. Contractors shall verify and be responsible for all dimensions and conditions on the job. This office shall be informed of any variations from the dimensions and conditions shown on the drawing.
These drawings refer only to the project named below.

rev.	date	description	by
06	03 MAR 09	RE-ISSUE FOR TENDER	
05	02FEB09	TENDER	
04	25 MAY 08	DP Review	
03	31 MAR 08	CONSULTANTS	
02	21 FEB 08	DP	
01	24 JAN 08	BC HOUSING PDF	
00	15 JAN 08	PRE DP MEETING	--

All dimensions must be verified by the contractor. This drawing is not to be used for construction purposes until countersigned

date: signature

AMU: Architects

PETER WYATT SMITH MAIBC
MARNIE TAMAKI MAIBC

2288 WEST 37 AVENUE
VANCOUVER BC V6M 1P1

TEL 604 677 4929
FAX 604 677 7880
EMAIL AMU@TELUS.NET

designer --	date JAN-2008
drawn by DWS	scale
checker --	Project No. 0701
.	Digital File No. --

Project Name

AMC TRANSITION HOUSING

2019 DUNDAS ST.
VANCOUVER, B. C.

Drawing Title

FIRST-FLOOR-PLAN
EXISTING

Drawing No	Revision No
A8.01	05